FilmL.A., Inc.
6255 W Sunset Blvd, 12th Floor
Hollywood, CA 90028
t: (213)977-8600 - f: (213)977-8601
www.filmla.com

## Summary Information

**Permit No:** F00148172 **Type of Permit:** FILMING **Release Date:** 02/11/2019

**Production Company** TWENTIETH CENTURY FOX TELEVISION

**Insured Company Name** TWENTIETH CENTURY FOX TELEVISION

Contact Phone No. 1 310-369-1000
Contact Phone No. 2 310-696-5734
Fax
Address 10201 W PICO BLVD, BUILDING 1 LOS ANGELES, California 90064

**Production Title** SINGLE PARENT EP120

**Type of Production** TV Sitcom

**Producer** Erin O'Malley

**Director** n/a n/a

**1st AD** Michael Risoli

**Production Manager** Ryan Guellow

**FilmL.A. Coordinator** Carri Stevens

**Location Manager** Lucas Nalepinski
Primary Phone Mobile - 310-461-4165
Secondary Phone

**Location Assistant** Golden Swenson
Primary Phone Mobile - 323-687-0186
Secondary Phone

## Fees

| | |
|---|---|
| Posting 1800 | $414.00 |
| Notification Charge | $334.00 |
| FILMLA NON-REFUNDABLE FILM APPLICATION FEE | $685.00 |
| LA CITY LANE AND STREET CLOSURE FEE | $312.00 |
| LA COUNTY FIRE REVIEW | $282.00 |
| LA CITY FIRE DEPARTMENT SPOT CHECK SURCHARGE | $85.00 |

**Total Permit Fee** $2,112.00

**Number of Locations** 2

NOT A PERMIT

# Permit #F00148172

FilmL.A., Inc.
6255 W Sunset Blvd, 12th Floor
Hollywood, CA 90028
t: (213)977-8600 - f: (213)977-8601
www.filmla.com

## Summary Information — Location



| | | | |
|---|---|---|---|
| **Permit Number** | F00148172 | **Location Manager** | Lucas Nalepinski |
| **Production Company** | TWENTIETH CENTURY FOX TELEVISI... | Primary Phone | Mobile - 310-461-4165 |
| **Insured Company** | TWENTIETH CENTURY FOX TELEVISI... | Secondary Phone | |
| **Production Title** | SINGLE PARENT EP120 | | |

**Location Address** 10338 Keswick Ave, Los Angeles, CA, 90064

**Location Type** Private Residence

**Film Dates** 2/12/2019 - 2/12/2019 05:00 - 17:00 1 day

**Open or Closed to the Public** Closed

**Generic Conditions**

*Certain service and personnel fees required by jurisdictional agencies are not collected by FilmL.A. Any such fees must be paid directly to the appropriate agency, and a separate invoice will be provided to the permittee.
Community Survey Obtained
Equipment staging and vehicles may park on one side of the street only.
Must Maintain 5' Clearance on Sidewalks/Walkways
Must maintain local/emergency access
No cast or crew parking on area streets
No steps from trailers, trucks or motorhomes may be facing road
Number of uniformed officers listed on the permit is a minimum requirement.
Permittee remains responsible for deploying a sufficient number of uniformed officers to provide traffic and crowd control to ensure the safety of the film crew and the public.
Traffic control must be done in accordance w/MUTCD
Traffic Officers Required
Uniformed officers shall have a copy of the film permit in their possession and are required to confirm that all traffic control signage devices are in place.

**Equipment on Location**

| Type | Quantity |
|---|---|
| 5 or 10 ton trucks | 3 |
| Cast/Crew vehicles | 60 |
| Cube Trucks | 4 |
| Generator | 1 |
| Motor Homes | 2 |
| Picture vehicles | 2 |
| Stakebed Trucks | 3 |
| Trailers | 3 |
| Vans | 3 |

**Personnel on Location**

| Type | Quantity |
|---|---|
| Cast | 5 |
| Crew | 65 |
| Off-Duty/Retired LAPD Officer(s) | 2 |

**Filming Activities** Equipment across street; Equipment on property; Equipment on sidewalk, in curb

NOT A PERMIT

FilmL.A., Inc.
6255 W Sunset Blvd, 12th Floor
Hollywood, CA 90028
t: (213)977-8600 - f: (213)977-8601
www.filmla.com

## Summary Information — Location



| | | | |
|---|---|---|---|
| **Permit Number** | F00148172 | **Location Manager** | Lucas Nalepinski |
| **Production Company** | TWENTIETH CENTURY FOX TELEVISI... | Primary Phone | Mobile - 310-461-4165 |
| **Insured Company** | TWENTIETH CENTURY FOX TELEVISI... | Secondary Phone | |
| **Production Title** | SINGLE PARENT EP120 | | |

lane & across street; Exterior establishing shots; Intermittent traffic control - 2 minutes standard; Exterior dialogue in the backyard. Camera on sidewalk, on property and curb lane.; ITC ON KESWICK AVE;

**Jurisdiction** **Political:** Los Angeles City - Council District 05 **Police:** Los Angeles Police Department **Fire:** Los Angeles City

**Thomas Guide** **Page:** 632 **Grid:** E4

**Approvals** LOS ANGELES CITY POLICE DEPARTMENT Gabriel Martinez

**Parking**

**Base Camp** Location Type : Other Location — TWENTIETH CENTURY FOX STUDIOS 10201 W Pico Blvd, Los Angeles, CA, 90064

**Crew Parking** Location Type : Other Location — TWENTIETH CENTURY FOX STUDIOS 10201 W Pico Blvd, Los Angeles, CA, 90064

NOT A PERMIT

FilmL.A., Inc.
6255 W Sunset Blvd, 12th Floor
Hollywood, CA 90028
t: (213)977-8600 - f: (213)977-8601
www.filmla.com

## Summary Information — Location



| | | | |
|---|---|---|---|
| **Permit Number** | F00148172 | **Location Manager** | Lucas Nalepinski |
| **Production Company** | TWENTIETH CENTURY FOX TELEVISI... | Primary Phone | Mobile - 310-461-4165 |
| **Insured Company** | TWENTIETH CENTURY FOX TELEVISI... | Secondary Phone | |
| **Production Title** | SINGLE PARENT EP120 | | |

**Location Address** 10360 Keswick Ave, Los Angeles, CA, 90064

**Location Type** Private Residence

**Film Dates** 2/12/2019 - 2/12/2019 05:00 - 17:00 1 day

**Open or Closed to the Public** Closed

**Generic Conditions**

*Certain service and personnel fees required by jurisdictional agencies are not collected by FilmL.A. Any such fees must be paid directly to the appropriate agency, and a separate invoice will be provided to the permittee.
Community Survey Obtained
Equipment staging and vehicles may park on one side of the street only.
Must Maintain 5' Clearance on Sidewalks/Walkways
Must maintain local/emergency access
No cast or crew parking on area streets
No steps from trailers, trucks or motorhomes may be facing road
Number of uniformed officers listed on the permit is a minimum requirement.
Permittee remains responsible for deploying a sufficient number of uniformed officers to provide traffic and crowd control to ensure the safety of the film crew and the public.
Traffic control must be done in accordance w/MUTCD
Traffic Officers Required
Uniformed officers shall have a copy of the film permit in their possession and are required to confirm that all traffic control signage devices are in place.

**Please see attached document** Keswick Ave (closure) btwn Kerwood Ave Beverly Glen Blvd - Single Parent (2-12-19).pdf

**Equipment on Location**

| Type | Quantity |
|---|---|
| 5 or 10 ton trucks | 3 |
| Cast/Crew vehicles | 60 |
| Cube Trucks | 4 |
| Generator | 1 |
| Motor Homes | 2 |
| Picture vehicles | 2 |
| Stakebed Trucks | 3 |
| Trailers | 3 |

**Personnel on Location**

| Type | Quantity |
|---|---|
| Cast | 5 |
| Crew | 65 |
| Off-Duty/Retired LAPD Officer(s) | 2 |

NOT A PERMIT

FilmL.A., Inc.
6255 W Sunset Blvd, 12th Floor
Hollywood, CA 90028
t: (213)977-8600 - f: (213)977-8601
www.filmla.com

## Summary Information — Location



| | | | |
|---|---|---|---|
| **Permit Number** | F00148172 | **Location Manager** | Lucas Nalepinski |
| **Production Company** | TWENTIETH CENTURY FOX TELEVISI... | Primary Phone | Mobile - 310-461-4165 |
| **Insured Company** | TWENTIETH CENTURY FOX TELEVISI... | Secondary Phone | |
| **Production Title** | SINGLE PARENT EP120 | | |

Vans 3

**Filming Activities** Camera on sticks; Drive by; Drive ups & away; Equipment across street; Equipment on property; Equipment on sidewalk & street; Equipment on sidewalk, in curb lane & across street; Exterior Dialogue; Exterior establishing shots; Intermittent traffic control - 2 minutes standard; Camera in street, across street, in curb lane, and on sidewalk. Actors in street. Cable crossing street. ITC on Keswick Ave & Kerwood Ave.; ***** PLEASE NOTE***** RESIDENTS WILL HAVE COMPLETE ACCESS TO THEIR HOMES DURING THE FULL CLOSURE******;

**Jurisdiction** **Political:** Los Angeles City - Council District 05 **Police:** Los Angeles Police Department **Fire:** Los Angeles City

**Thomas Guide** **Page:** 632 **Grid:** E4

**Approvals**

| | |
|---|---|
| FILML.A. CLOSURES | Adrian Fayad |
| LOS ANGELES CITY DEPARTMENT OF PUBLIC WORKS | Cairo Hunter |
| LOS ANGELES CITY POLICE DEPARTMENT | Gabriel Martinez |

**Parking**

| | | | |
|---|---|---|---|
| **Base Camp** | TWENTIETH CENTURY FOX STUDIOS | **Crew Parking** | TWENTIETH CENTURY FOX STUDIOS |
| Location Type : Other Location | 10201 W Pico Blvd, Los Angeles, CA, 90064 | Location Type : Other Location | 10201 W Pico Blvd, Los Angeles, CA, 90064 |

**Posting "No Parking" signs**
S/S KESWICK AVE FROM KERWOOD 300FT EAST (TRUCKS)
S/S KESWICK AVE FROM KERWOOD 300FT WEST (PICTURE)
N/S KESWICK AVE FROM KERWOOD 150FT ACROSS FROM 10360 KESWICK (PICTURE)
W/S KERWOOD AVE FROM KESWICK TO ILONA AVE (TRUCKS)
W/S KERWOOD AVE FROM 150FT NORTH FROM KESWICK (TRUCKS)

**Approximate Footage** 1501 - 1800 **Log Number** 231654

**Date(s)** 2/12/2019 to 2/12/2019 **Time(s)** 00:00 to 00:00

**Lane / Full Closure** FULL STREET CLOSURE- KESWICK AVE., BEVERLY GLEN- KERWOOD AVE

( RESIDENTS WILL HAVE COMPLETE ACCESS TO THEIR HOMES DURING

NOT A PERMIT

FilmL.A., Inc.
6255 W Sunset Blvd, 12th Floor
Hollywood, CA 90028
t: (213)977-8600 - f: (213)977-8601
www.filmla.com

## Summary Information

## Location



| | | | |
|---|---|---|---|
| **Permit Number** | F00148172 | **Location Manager** | Lucas Nalepinski |
| **Production Company** | TWENTIETH CENTURY FOX TELEVISI... | Primary Phone | Mobile - 310-461-4165 |
| **Insured Company** | TWENTIETH CENTURY FOX TELEVISI... | Secondary Phone | |
| **Production Title** | SINGLE PARENT EP120 | | |

THE CLOSURE

**Approximate Footage** 0 - 300

**Date(s)** 2/12/2019 to 2/12/2019 **Time(s)** 05:00 to 17:00

NOT A PERMIT

Permit #F00148172

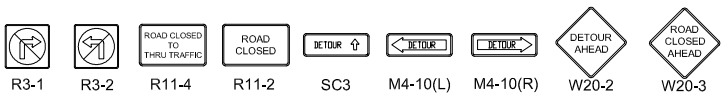


Ⓢ TRAFFIC SIGNAL

● TRAFFIC CONE

TYPE I W/ SIGN

FLASHING ARROW SIGN (FAS)

**ALL TRAFFIC CONTROL WILL BE INSTALLED TO MEET OR EXCEED THE LATEST CA-MUTCD MINIMUM REQUIREMENTS**

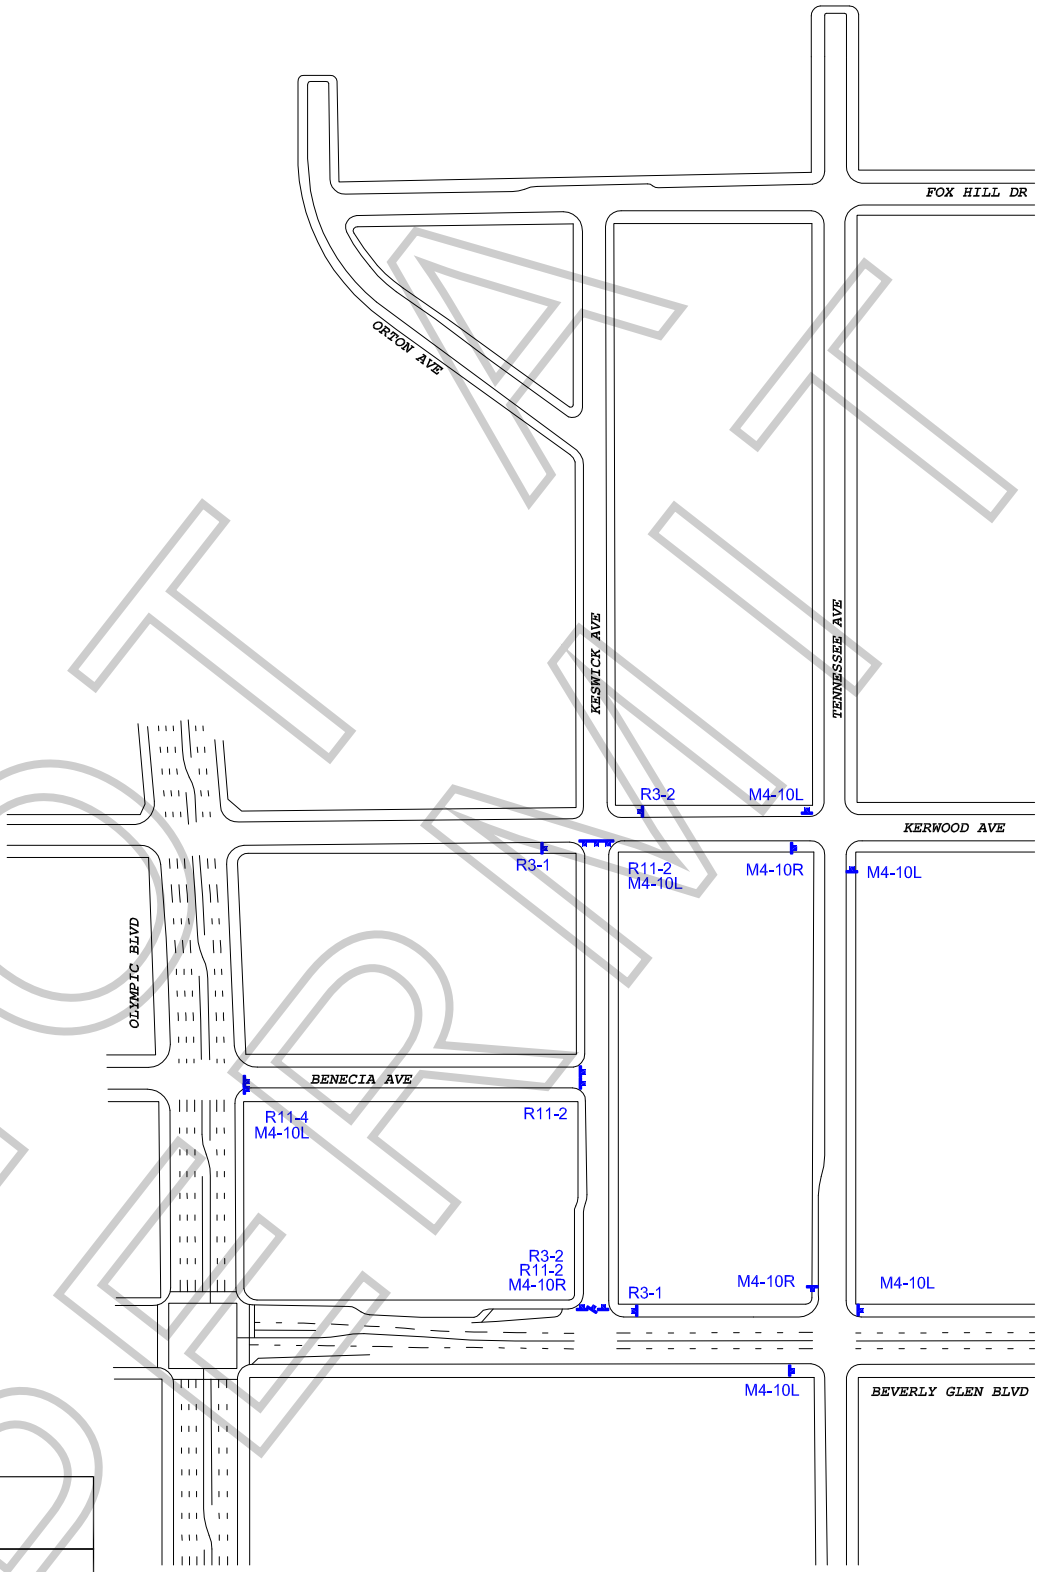


NOT A PERMIT

| | |
|---|---|
| TCP FOR: | 20TH CENTURY FOX TV: "SINGLE PARENTS" |
| LOCATION: | FULL CLOSURE OF KESWICK AVE FROM BEVERLY GLEN BLVD TO KERWOOD AVE LOS ANGELES, CALIFORNIA |
| CONTACT: | ELISA SMITH<br>OFFICE# 213-763-9000<br>LUCAS NALEPINSKI<br>PH# 617-283-3156 |
| | JCL TRAFFIC SERVICES<br>(213) 622-9775<br>C31-CA Lic # 805357 |
| DATE / REVISIONS | DRAFTER: MARIO MENJIVAR<br>SCALE: N.T.S.<br>FILM LA: HG |

## WORK ZONE TRAFFIC CONTROL PLAN GENERAL NOTES

**1. DATE/TIME: 2-12-19 FROM 05:00 HOURS TO 17:00 HOURS.**

2. ALL SIGNING, STRIPING, AND TRAFFIC CONTROL DEVICES SHALL CONFORM TO THE (CURRENT) STATE OF CALIFORNIA DEPARTMENT OF TRANSPORTATION (CALTRANS) STANDARD PLANS AND STANDARD SPECIFICATIONS, CALIFORNIA MUTCD, AND ANY ADDENDUMS THERETO, AND AS SHOWN ON THESE PLANS, SYMBOLS AND ABBREVIATIONS USED ARE SHOWN ON CALTRANS STANDARD PLANS.
3. THERE WILL BE NO INTERFERENCE WITH TRAFFIC SIGNALS OR CROSSWALKS.
4. CONES WILL BE 28" MINIMUM HEIGHT AND HAVE REFLECTORIZED SLEEVES FOR NIGHT WORK.
5. POLICE WILL DIRECT TRAFFIC IF NECESSARY.